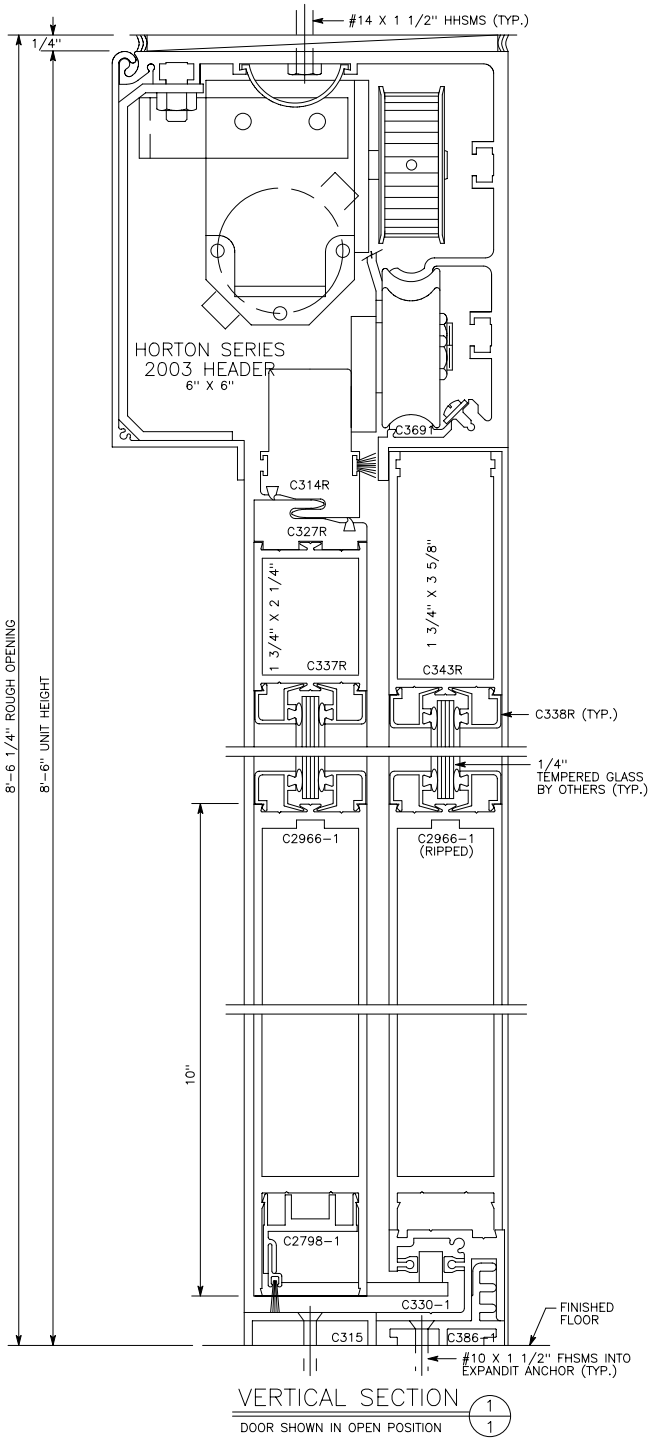

VERTICAL SECTION 1/1

DOOR SHOWN IN OPEN POSITION

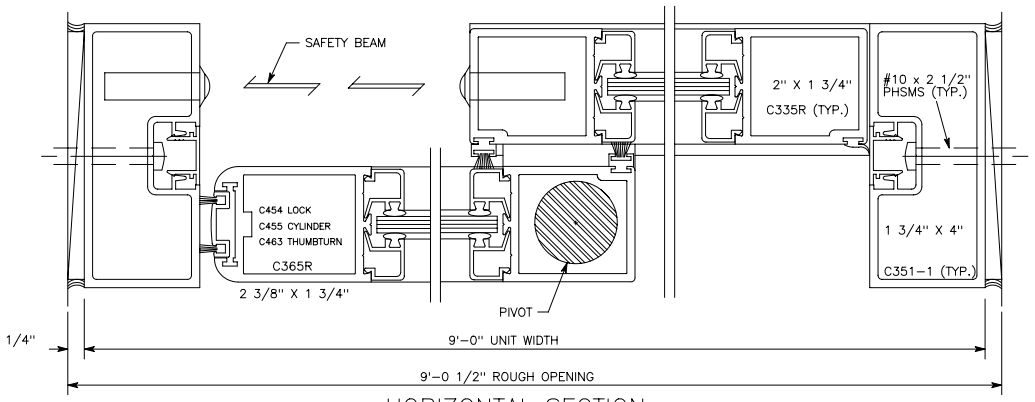

HORIZONTAL SECTION 2/1

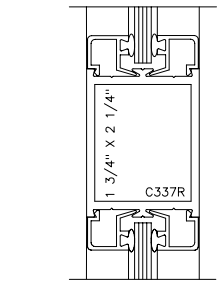

MUNTIN SECTION 3/1

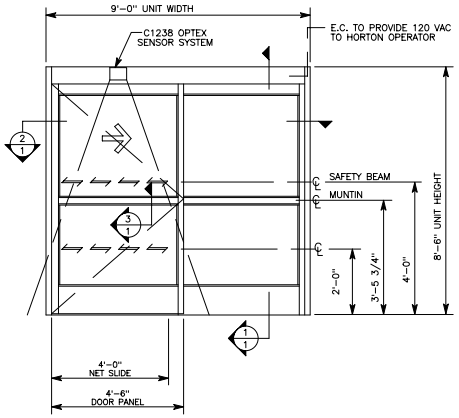

ELEVATION 4/1

1 THUS
1 OPPOSITE

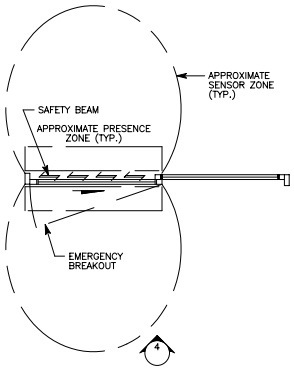

FLOOR PLAN 5/1

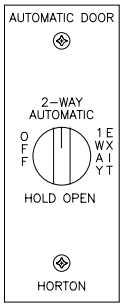

C3726-1 ROTARY SWITCH 6/1

FIELD MOUNTED & LOCATED ON JAMB

PACKAGE LIST

QTY:	DESCRIPTION
2	SERIES 2003 AUTOMATIC SLIDING DOOR Size: 9'-0" Wide X 8'-6" High Type: SX-O & O-SX Stile: Narrow
4	C337R 2 1/4" HORIZONTAL MUNTIN
4	C2966-1 10" BOTTOM RAIL
1	C3726-1 KEY SWITCH
2	C1238 SENSOR SYSTEM
4	C1192 SAFETY BEAMS

Please Complete/Verify the Following:

PACKAGE QUANTITY:	
ROUGH OPENING(S):	
FINISH (SELECT ONE):	☒ 315-R1 BLACK ANOD. ☐ 204-R1 CLEAR ANODIZED
INSTALLATION DATE REQUIRED:	
JOB SUPERINTENDENT:	
JOBSITE PHONE:	

Horton AUTOMATICS
A DIVISION OF OVERHEAD DOOR CORPORATION
4242 Baldwin Boulevard
Corpus Christi, Texas 78405-3399
361-888-5591
800-531-3111
Fax: 361-888-6510
Fax: 800-531-3108
http://www.hortondoors.com

JOB NAME: U-HAUL		
LOCATION:		
DISTRIBUTOR:		
GEN. CONTRACTOR:		
INVOICE NO.:		
CUSTOMER ORDER NO.:		
DATE:	SHEET 1 of 1	Revision: