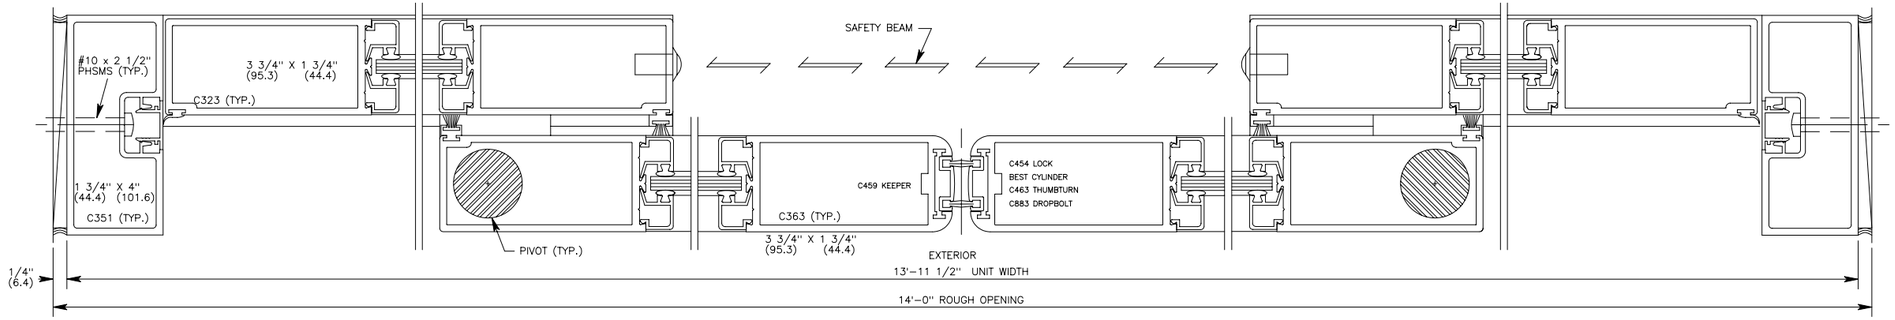

HORIZONTAL SECTION 2/1

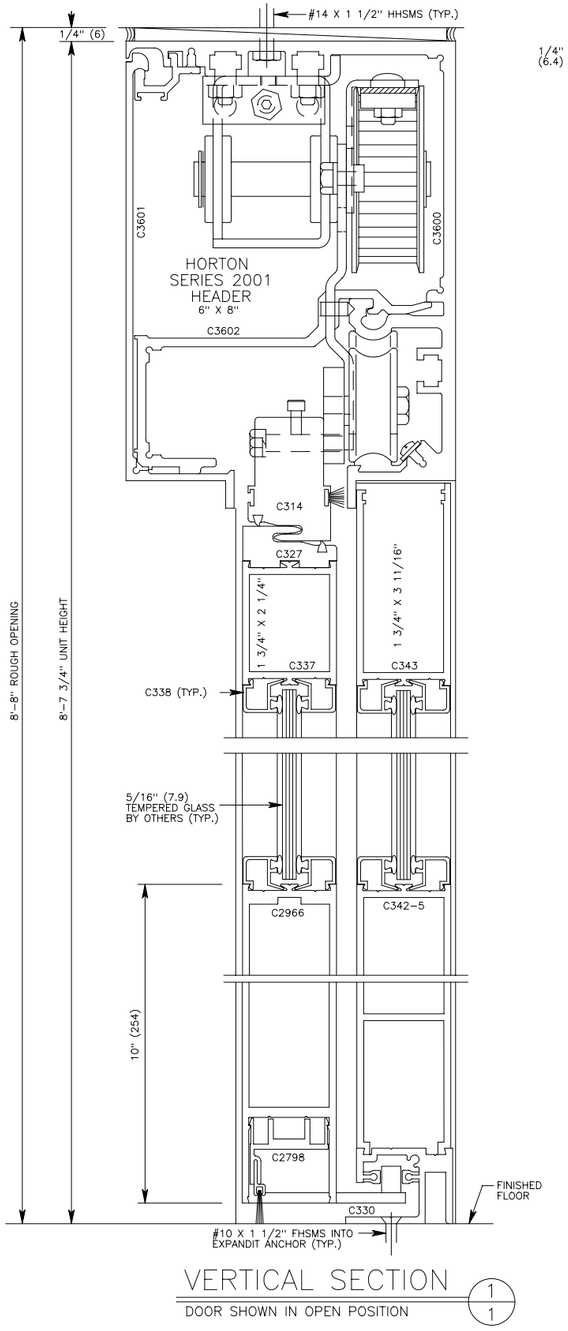

VERTICAL SECTION 1/1

DOOR SHOWN IN OPEN POSITION

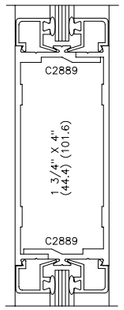

MUNTIN SECTION 3/1

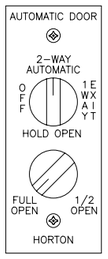

C3726 ROTARY SWITCH 4/1

FIELD MOUNTED & LOCATED

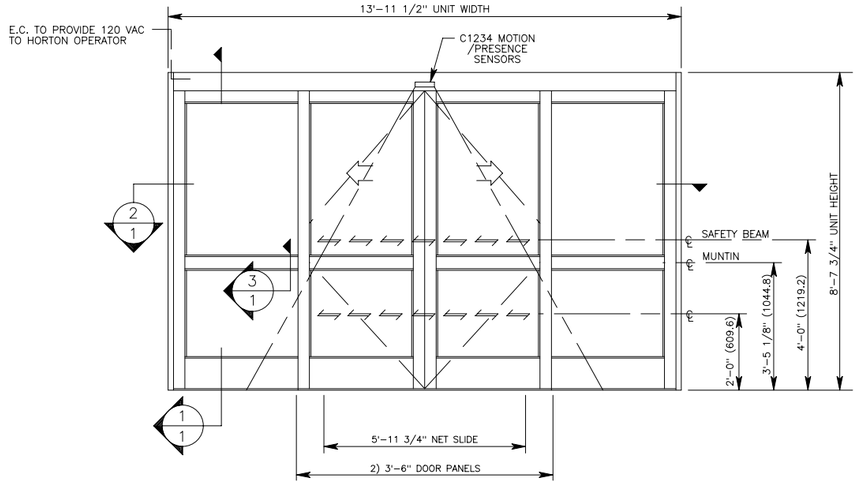

ELEVATION 5/1

1 THUS
DR. #10

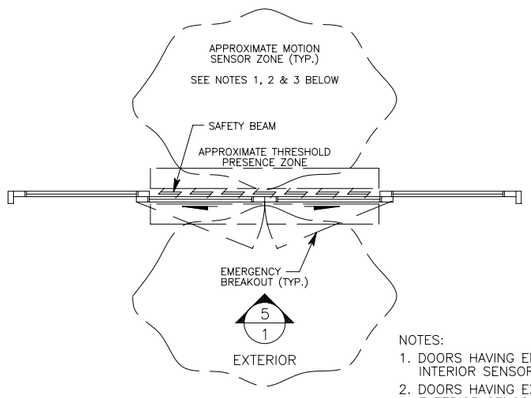

FLOOR PLAN 6/1

NOTES:
1. DOORS HAVING ENTER-ONLY ONE-WAY TRAFFIC WILL HAVE INTERIOR SENSOR "ON" WITH DOOR IN OPEN POSITION ONLY.
2. DOORS HAVING EXIT-ONLY ONE-WAY TRAFFIC WILL HAVE EXTERIOR SENSOR "ON" WITH DOOR IN OPEN POSITION ONLY.
3. DOORS HAVING TWO-WAY TRAFFIC WILL HAVE BOTH SENSORS "ON" IN BOTH OPEN & CLOSE POSITIONS.

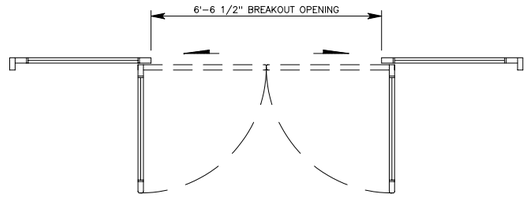

PACKAGE LIST

QTY.	DESCRIPTION
1	SERIES 2001/110 AUTOMATIC SLIDING DOOR Size: 13'-11 1/2" Wide x 8'-7 3/4" High Medium Stile (No Thresh) Type: O-SX-SX-O Glass Prep: 5/16"
4	C2889 4" HORIZONTAL MUNTIN
4	C2966 10" BOTTOM RAIL
1	C7775 DUAL PHOTOELECTRIC SAFETY BEAMS
2	C1234 MOTION/PRESENCE SENSORS
1	SET OF ALARM CONTACTS IN HEADER
1	C3726 ROTARY SWITCH
1	"BEST" CYLINDER

Please Complete the Following:

PACKAGE QUANTITY: 1
ROUGH OPENING(S): 14'-" X 8'-8"
FINISH (SELECT ONE): ☐ 204R1 CLEAR ANOD. ☐ 313R1 DARK BRZ. ANOD. Note: All Exposed Aluminum will be 204R1 Unless Otherwise Noted.
INSTALLATION DATE REQUIRED:
JOB SUPERINTENDENT:
JOBSITE PHONE:

Horton AUTOMATICS
4242 Baldwin Boulevard
Corpus Christi, Texas 78405-3399
361-888-5591
800-531-3111
Fax: 361-888-6510
Fax: 800-531-3108
http://www.hortondoors.com

JOB NAME: **LOWE'S**		
LOCATION:		
DISTRIBUTOR:		
GEN. CONTRACTOR:		
INVOICE NO.:		
CUSTOMER ORDER NO.:		
DATE:	SHEET 3 of 4	Revision: